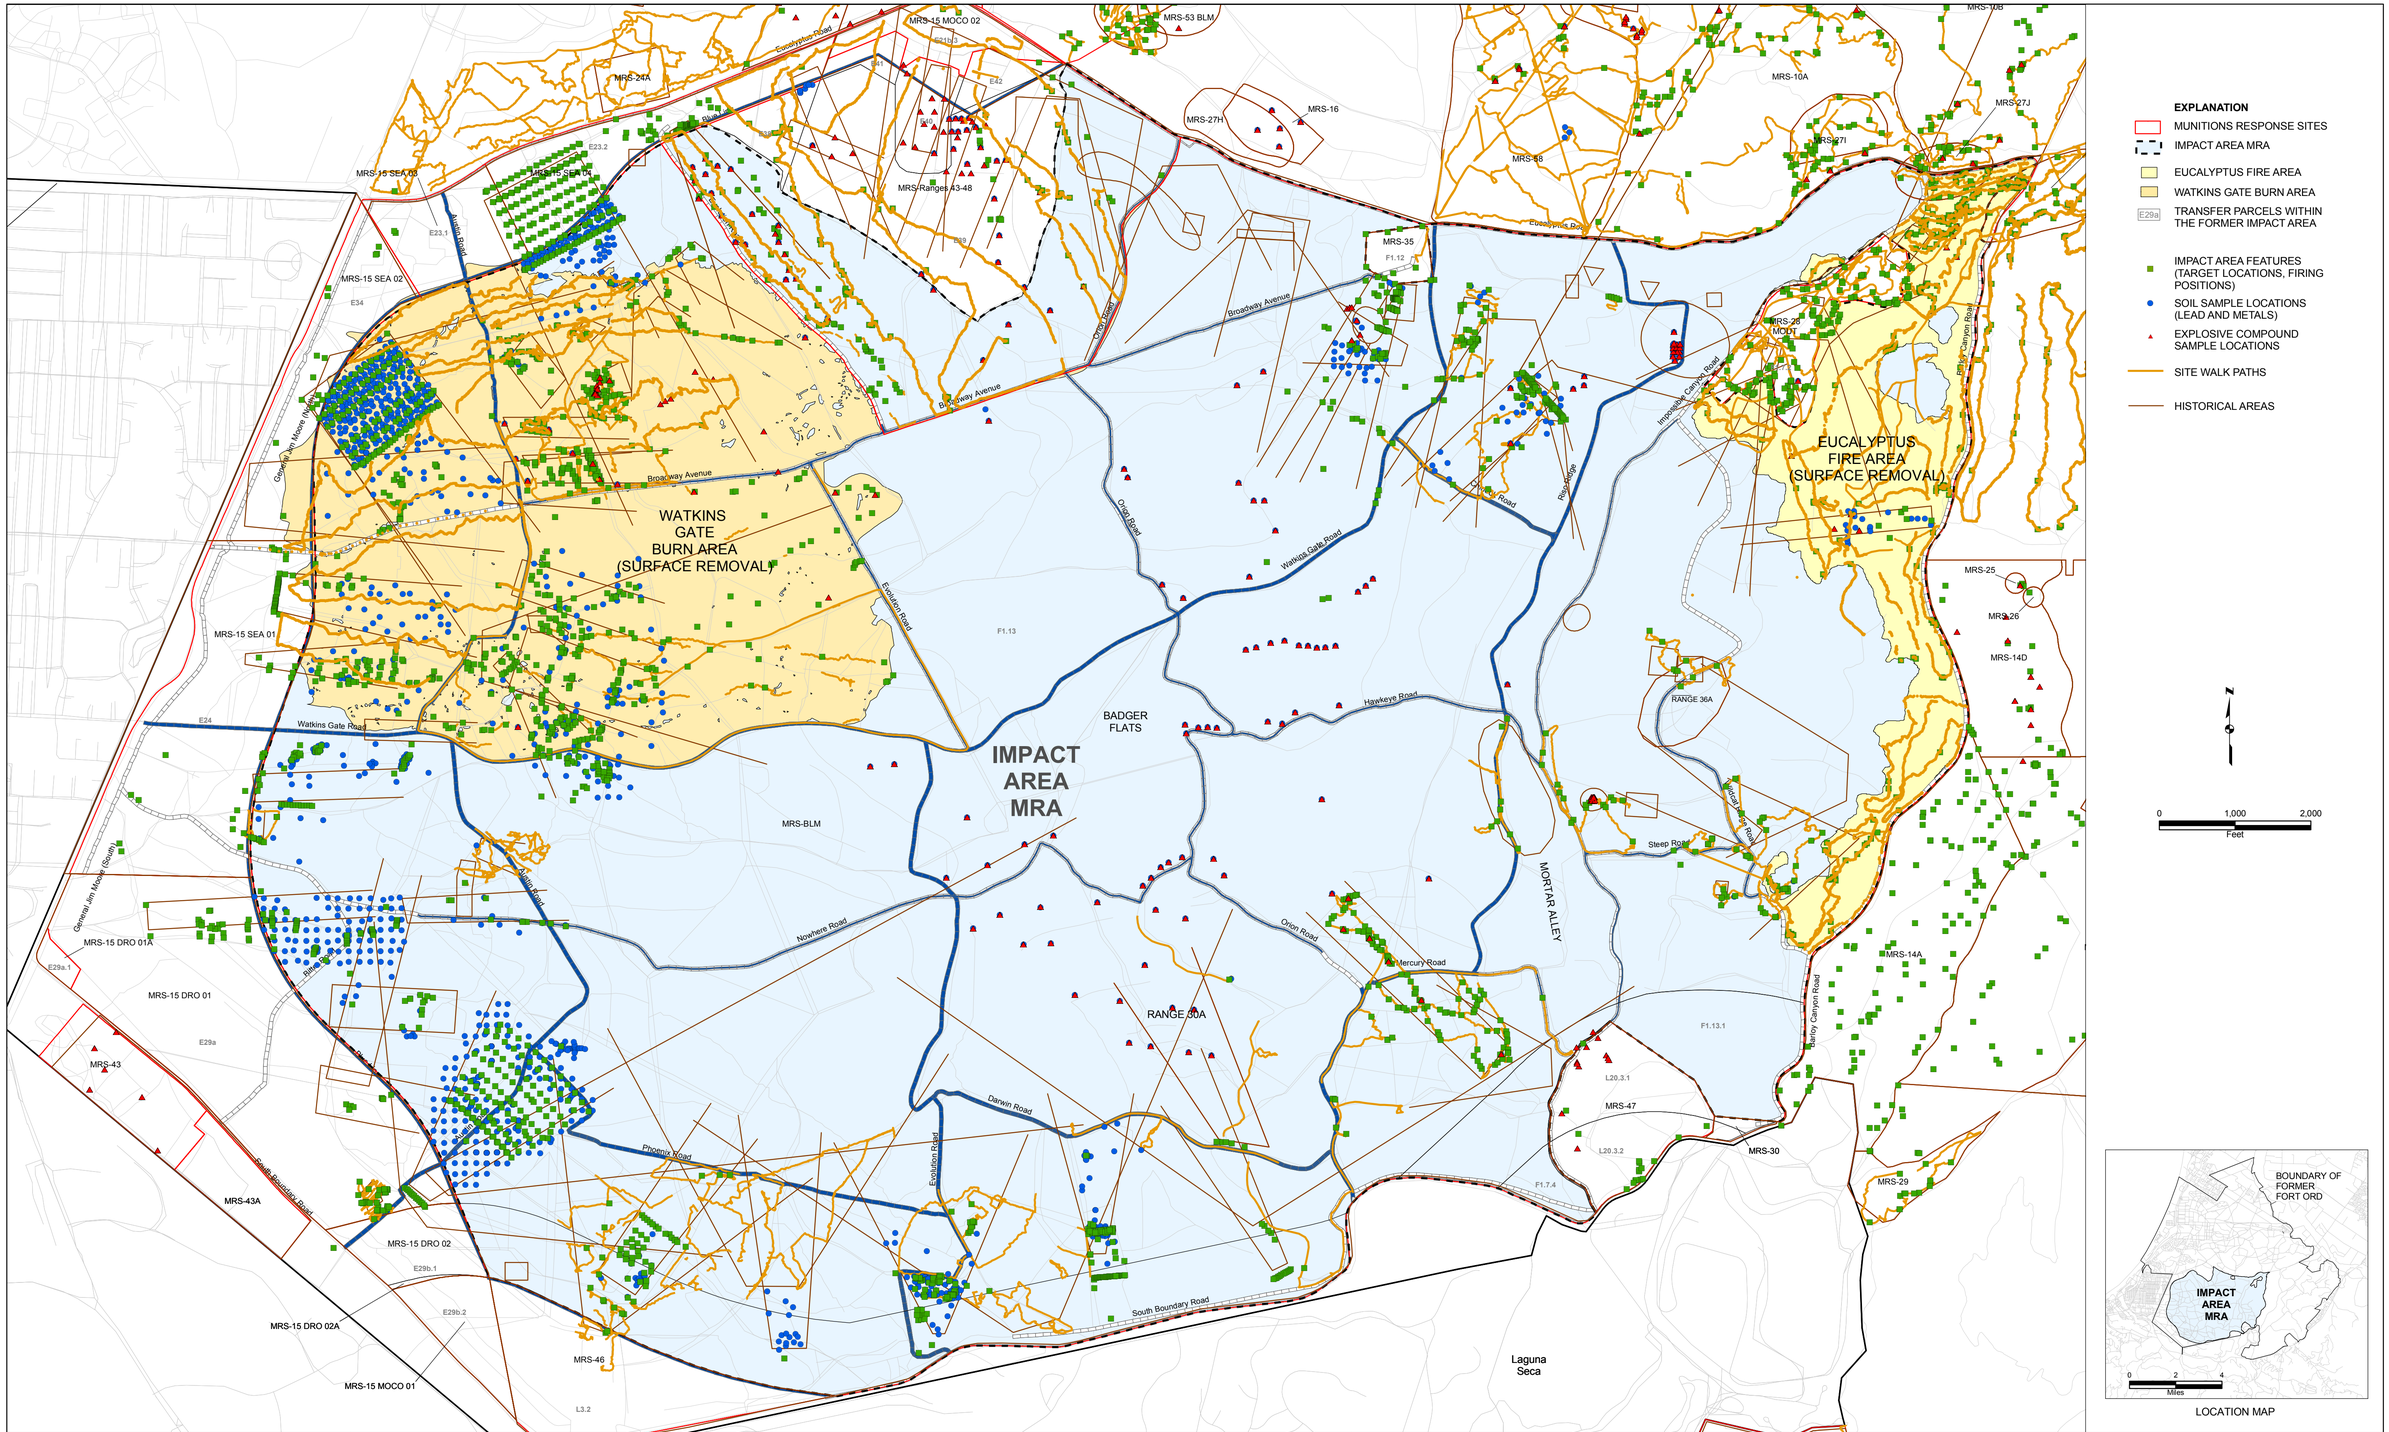

DRAWN: TJH	PROJECT NO: 4087040816 07	MACTEC	Munitions Reponse Remedial Investigation/Feasibility Study Track 3 Impact Area Munitions Response Area Former Fort Ord, California	Track 3 Impact Area Showing MRA Site Features
ENGINEER:	SCALE: AS SHOWN			PLATE
CHECKED: BF	DATE: 1/2007			6
APPROVED: BLW	DATE: 1/2007			

Track3_Plate6.mxd - 1/24/07